Note:
ALL DIMENSIONS TO BE CHECKED ON SITE & ANY DISCREPANCIES TO BE NOTIFIED PRIOR TO COMMENCEMENT OF WORK.

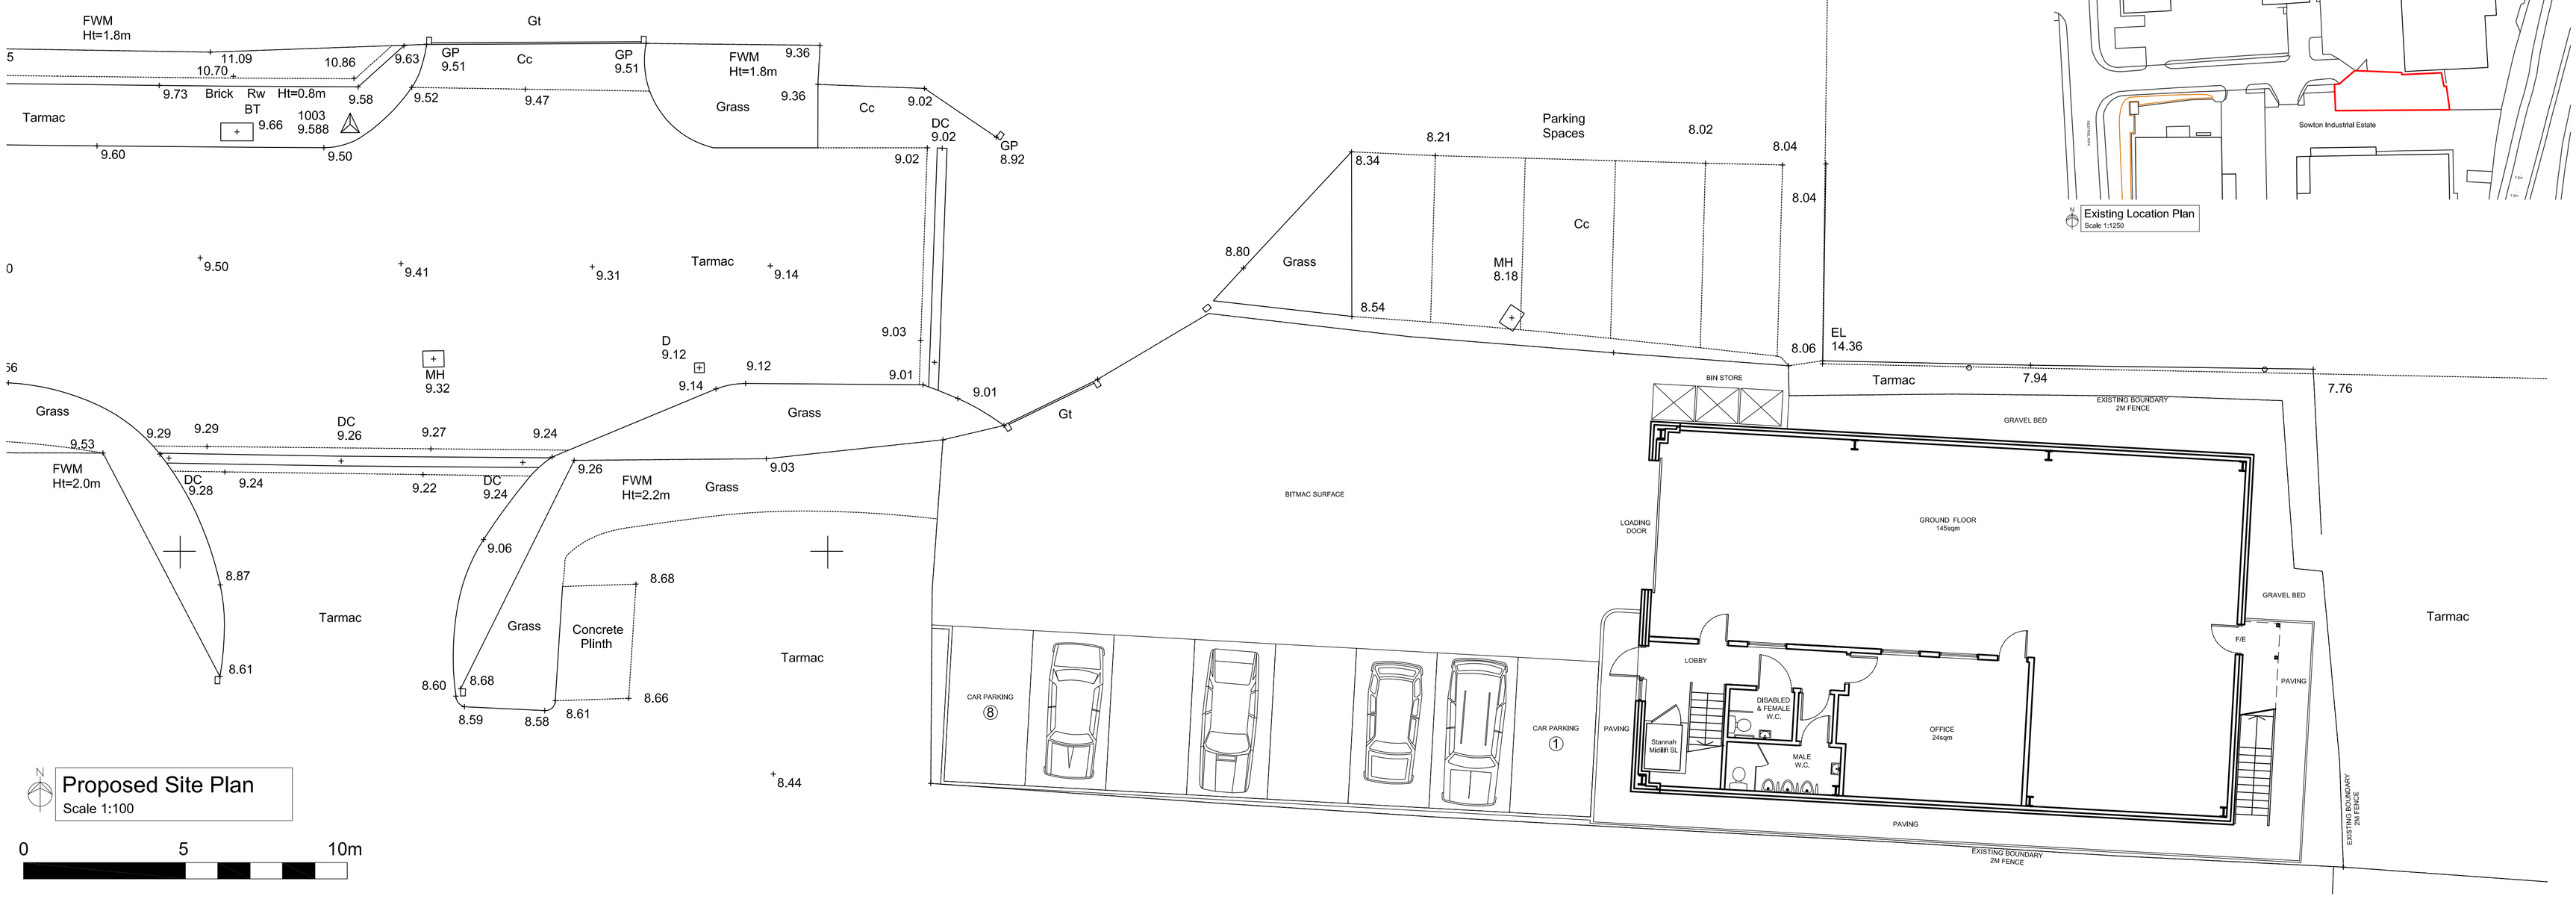

Proposed Site Plan
Scale 1:100

0 5 10m

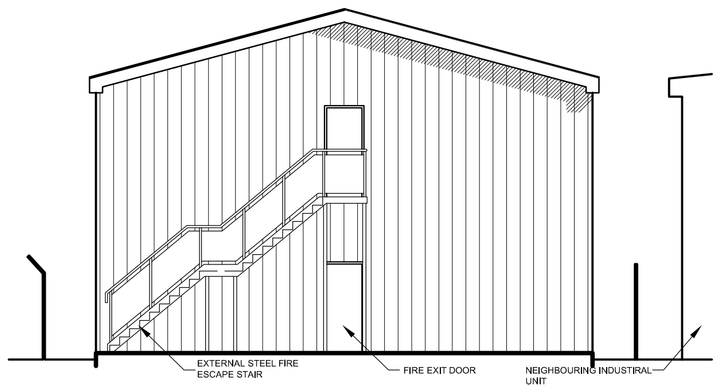

Proposed East Elevation
Scale 1:100

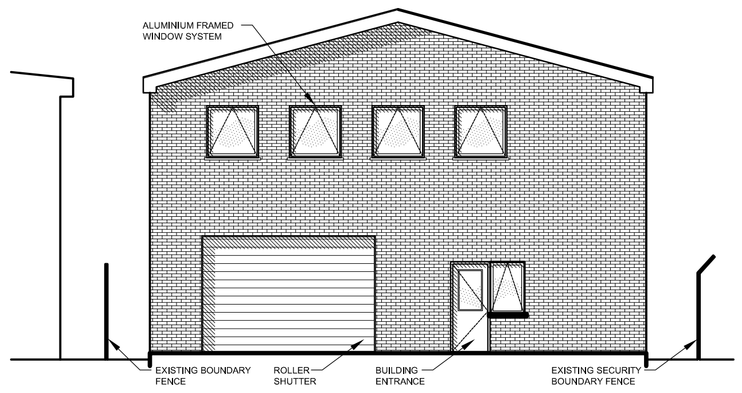

Proposed West Elevation
Scale 1:100

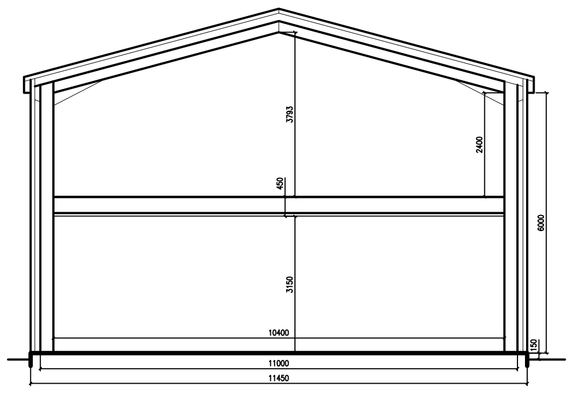

Proposed Section
Scale 1:100

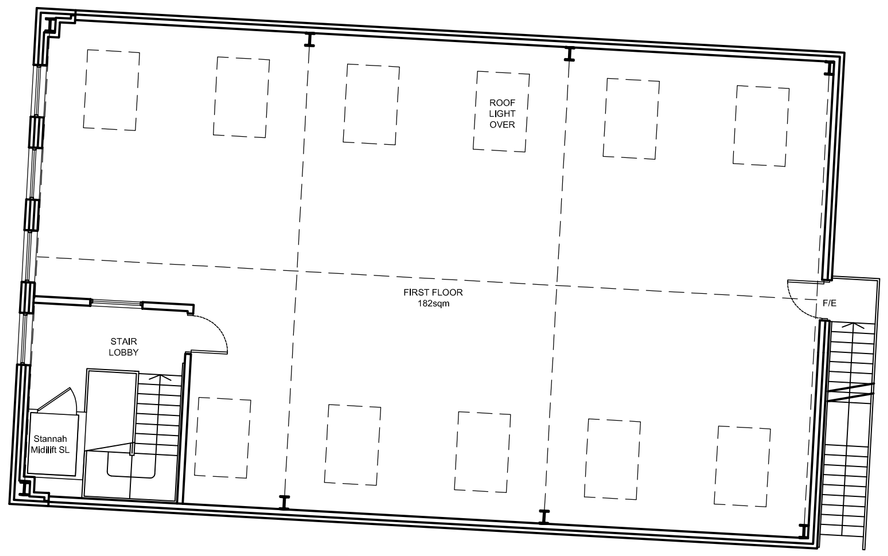

Proposed First Floor Plan
Scale 1:100

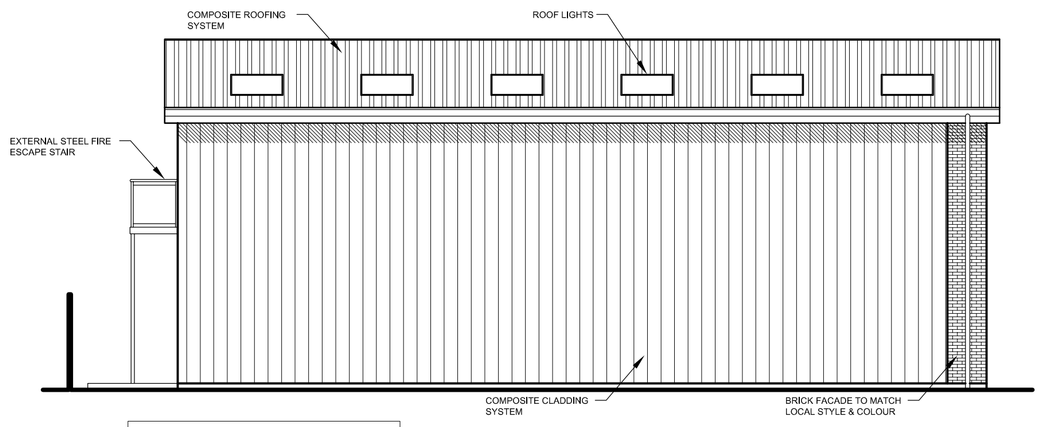

Proposed North Elevation
Scale 1:100

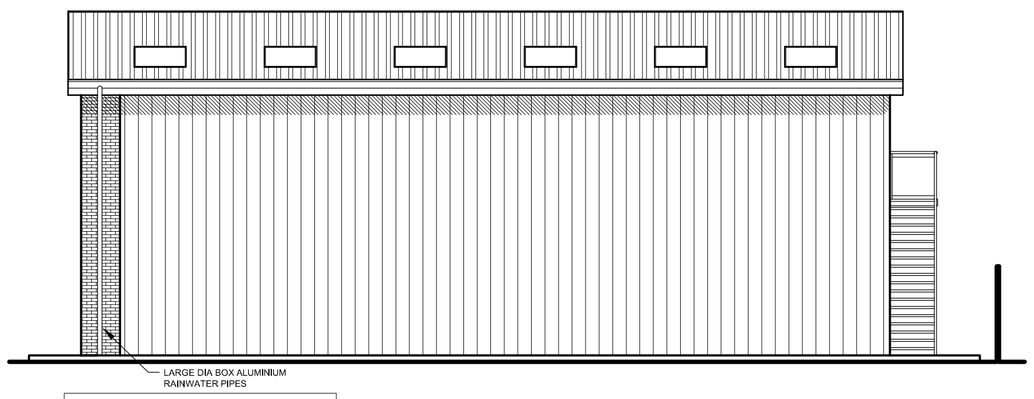

Proposed South Elevation
Scale 1:100

Date	Rv	Note

BARRIE SIMONS & ASSOCIATES
90 South Street Exeter EX1 1EN
t: 01392 271173 - f: 01392 428026
e: info@bso-exe.co.uk - w: bso-exe.co.uk
architecture - building surveying - interior design - project management

Client
P.G.L. - Mr Andy White

Job Title
Proposed Unit
Kestrel way, Sowton
Exeter

Drawing Title
Proposed Scheme

Scale	1/100	Drawn by	BC
Date	01/06/11	Checked by	BJS

Drawing No.	Rev
1828/11/010	-